




PORT ALLEGANY FIELDHOUSE - PORT ALLEGANY SCHOOL DISTRICT



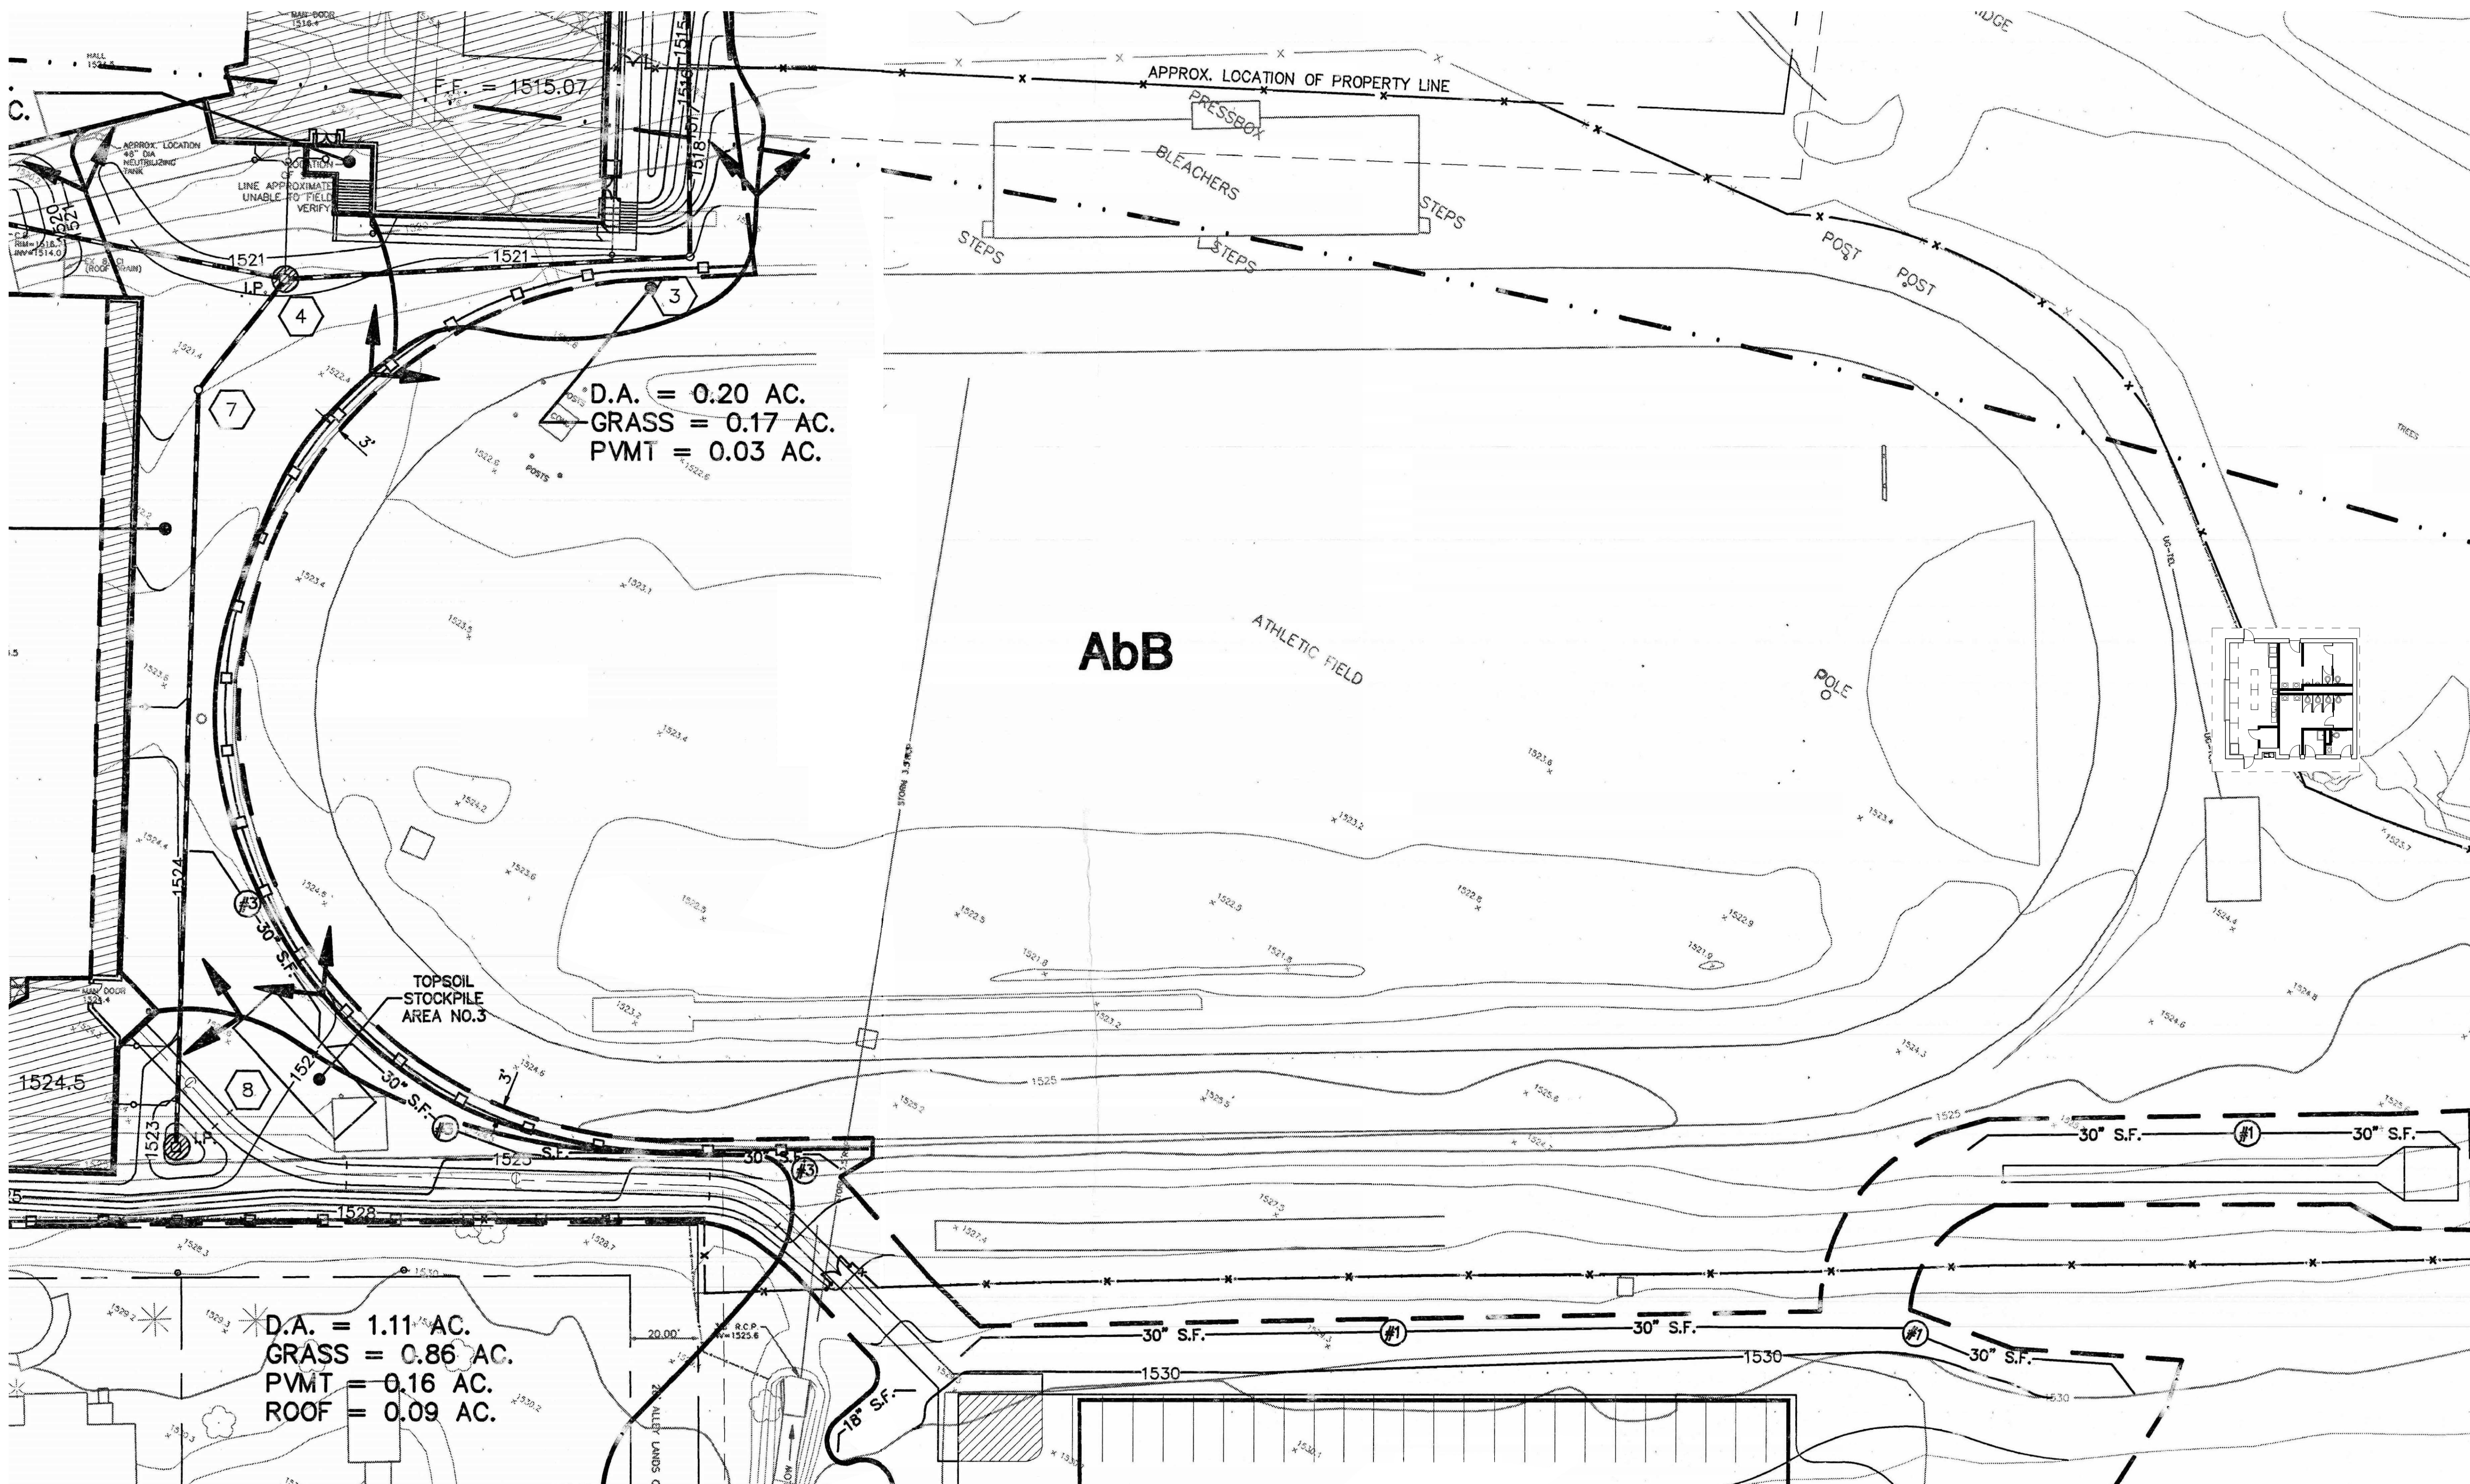

D.A. = 0.20 AC.
GRASS = 0.17 AC.
PVMT = 0.03 AC.

D.A. = 1.11 AC.
GRASS = 0.86 AC.
PVMT = 0.16 AC.
ROOF = 0.09 AC.


1 SITE PLAN
1" = 20'-0"
PROJECT NORTH




Department Legend

- CONCESSION
- MAINTENANCE
- STORAGE
- TOILETS




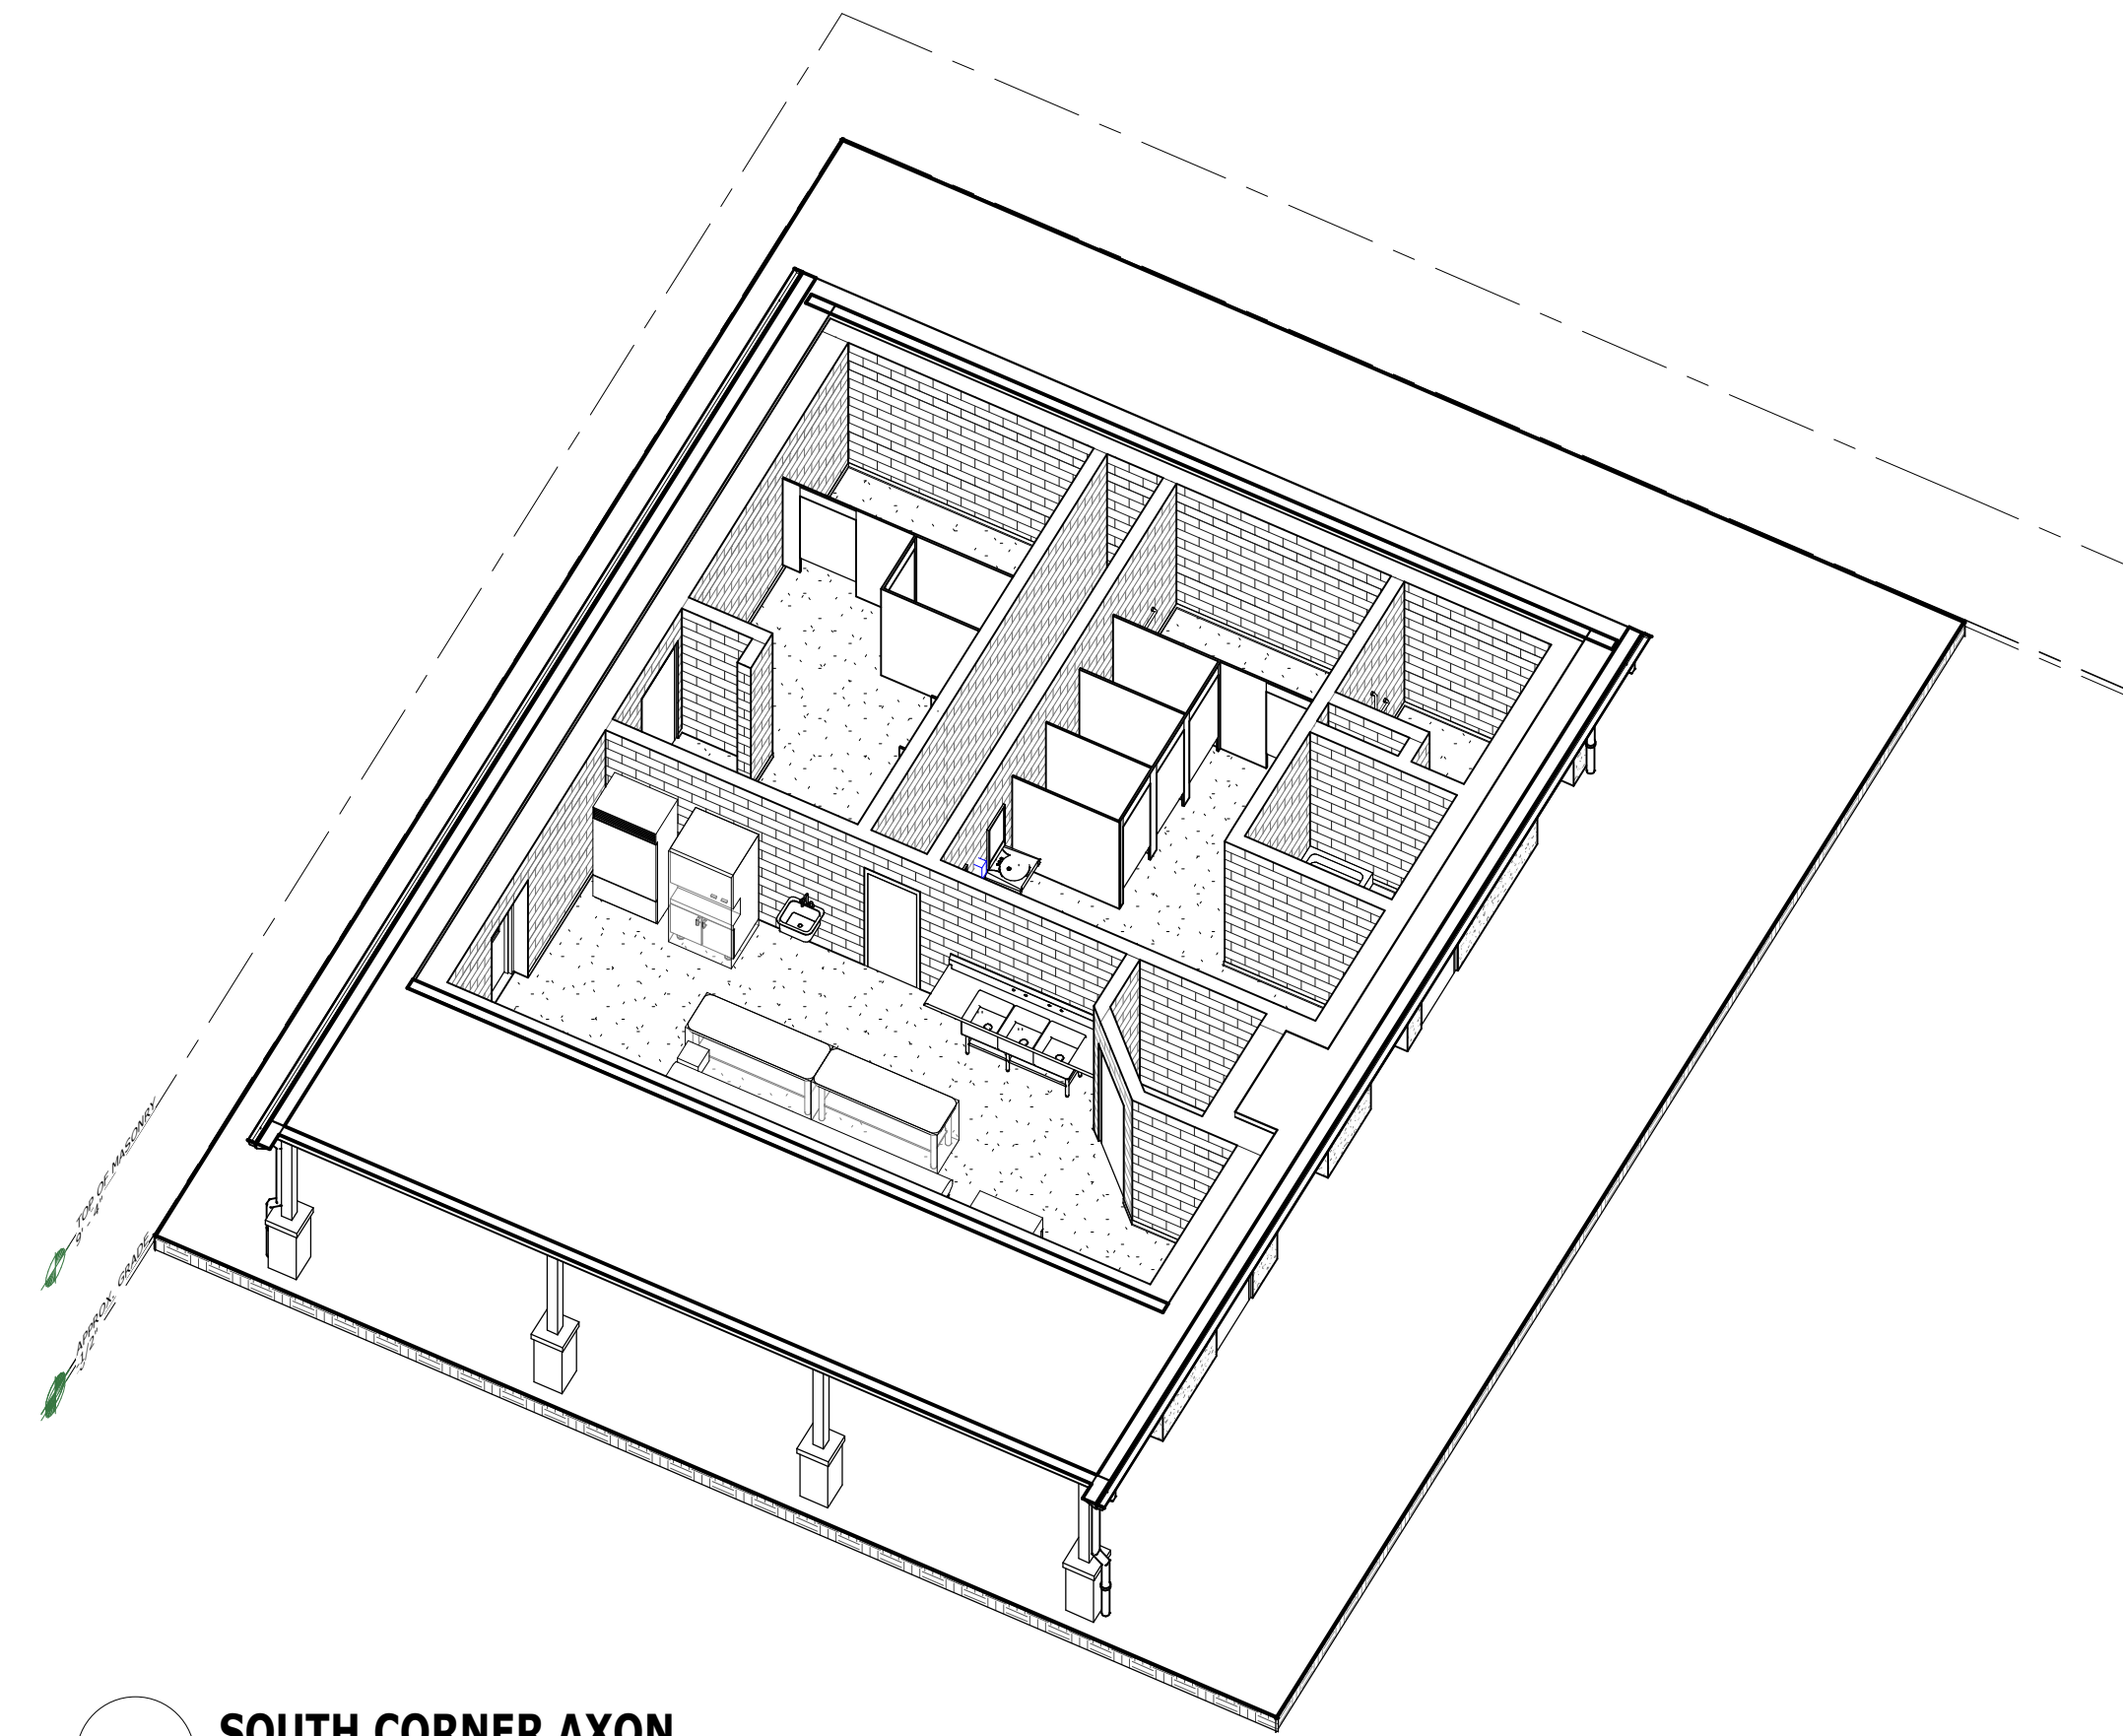


2 SOUTH CORNER AXON

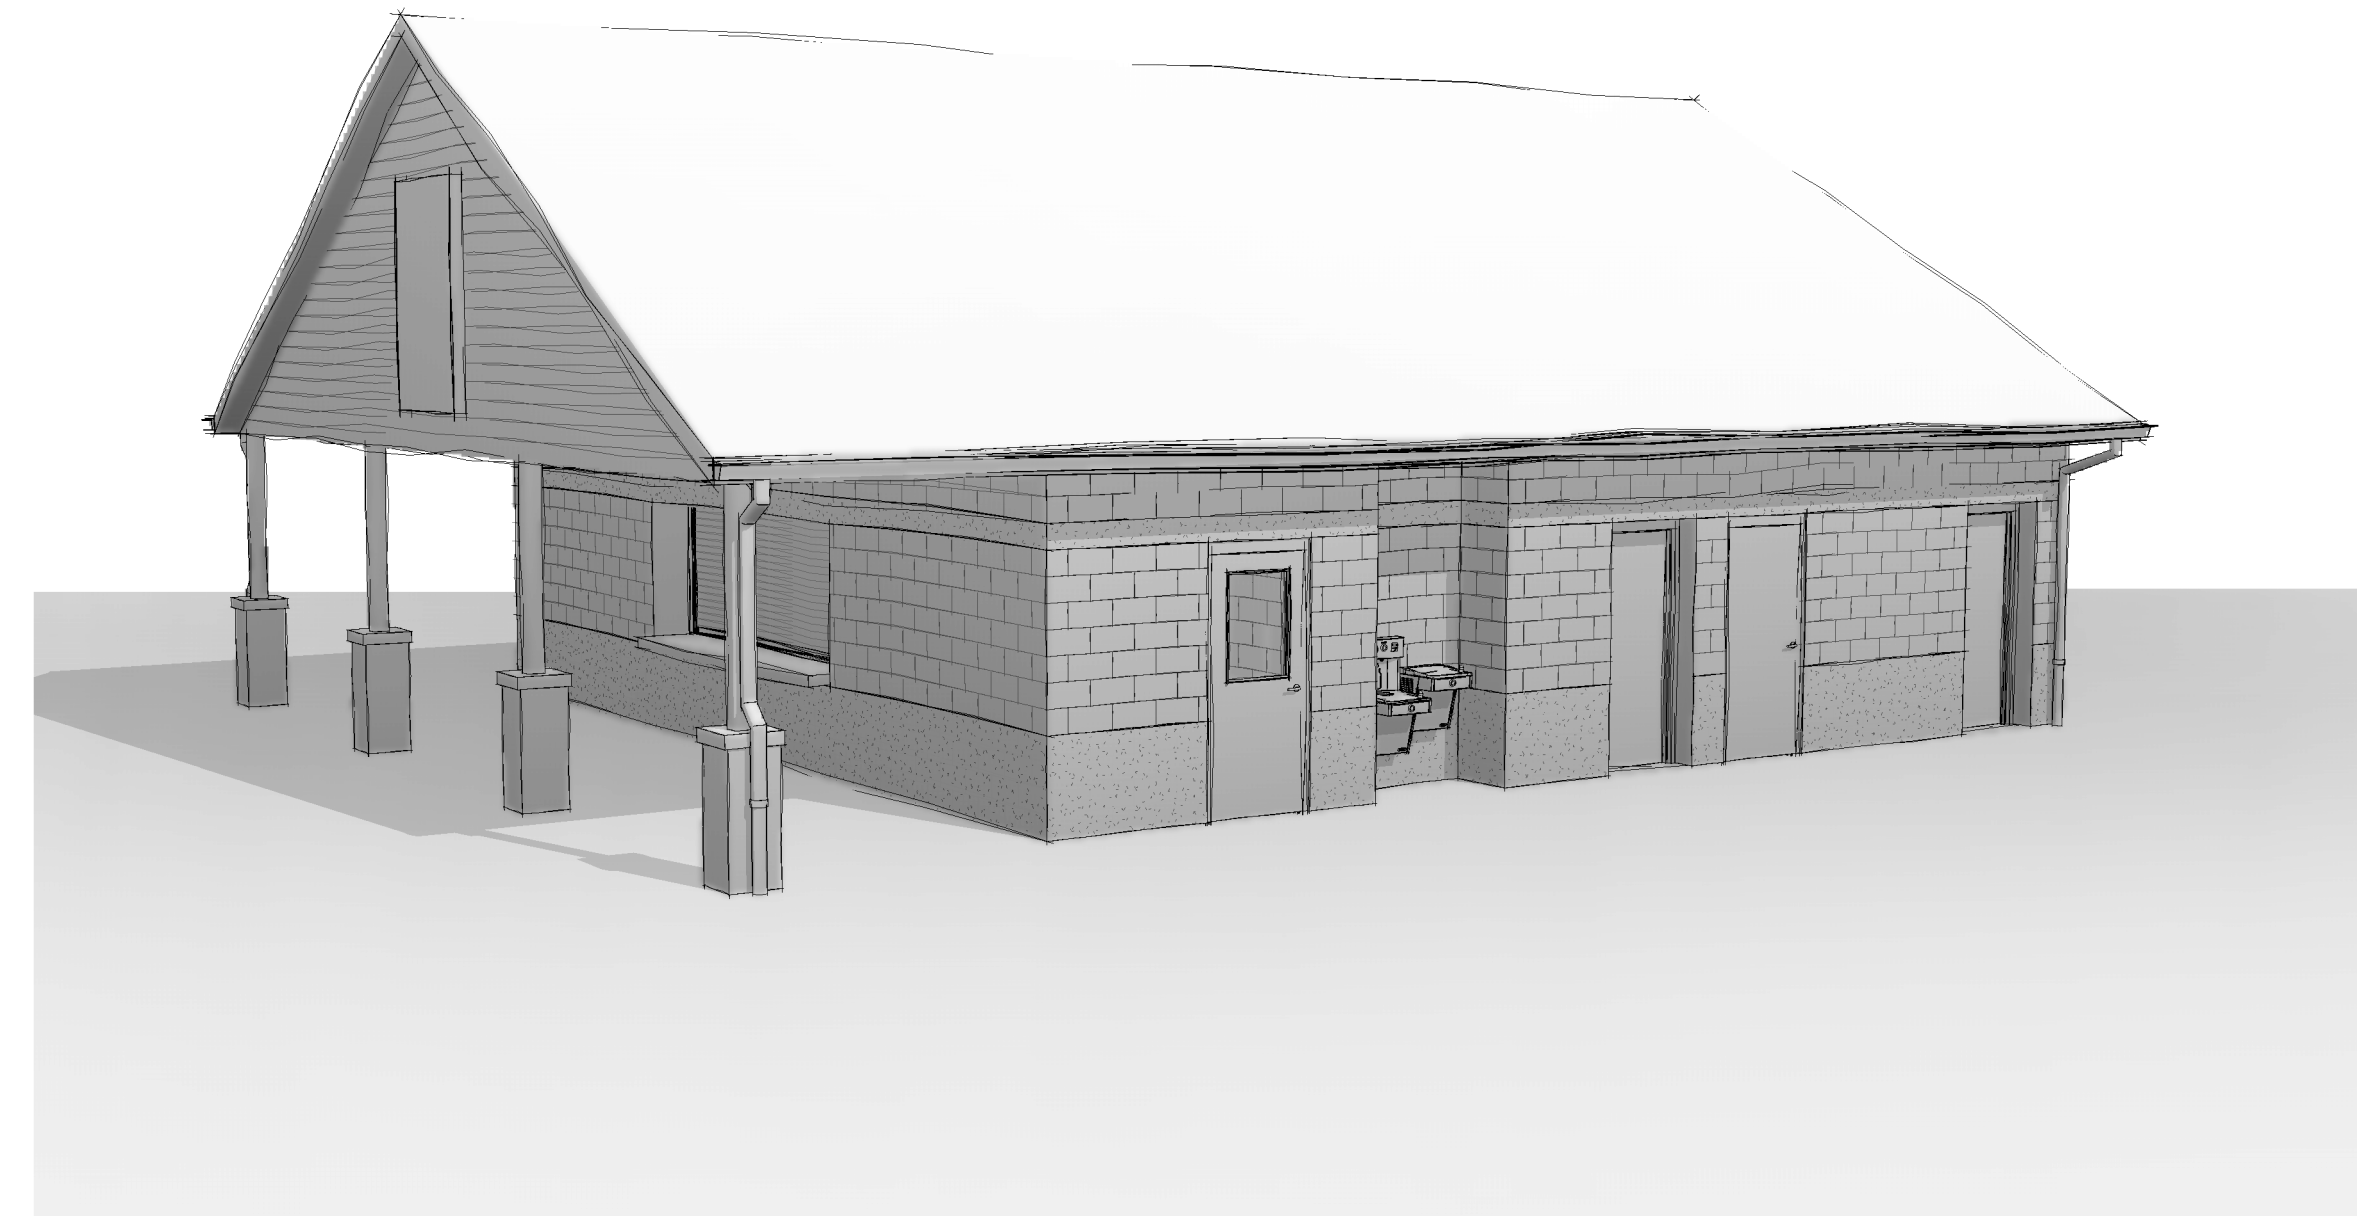


1 PERSPECTIVE VIEW

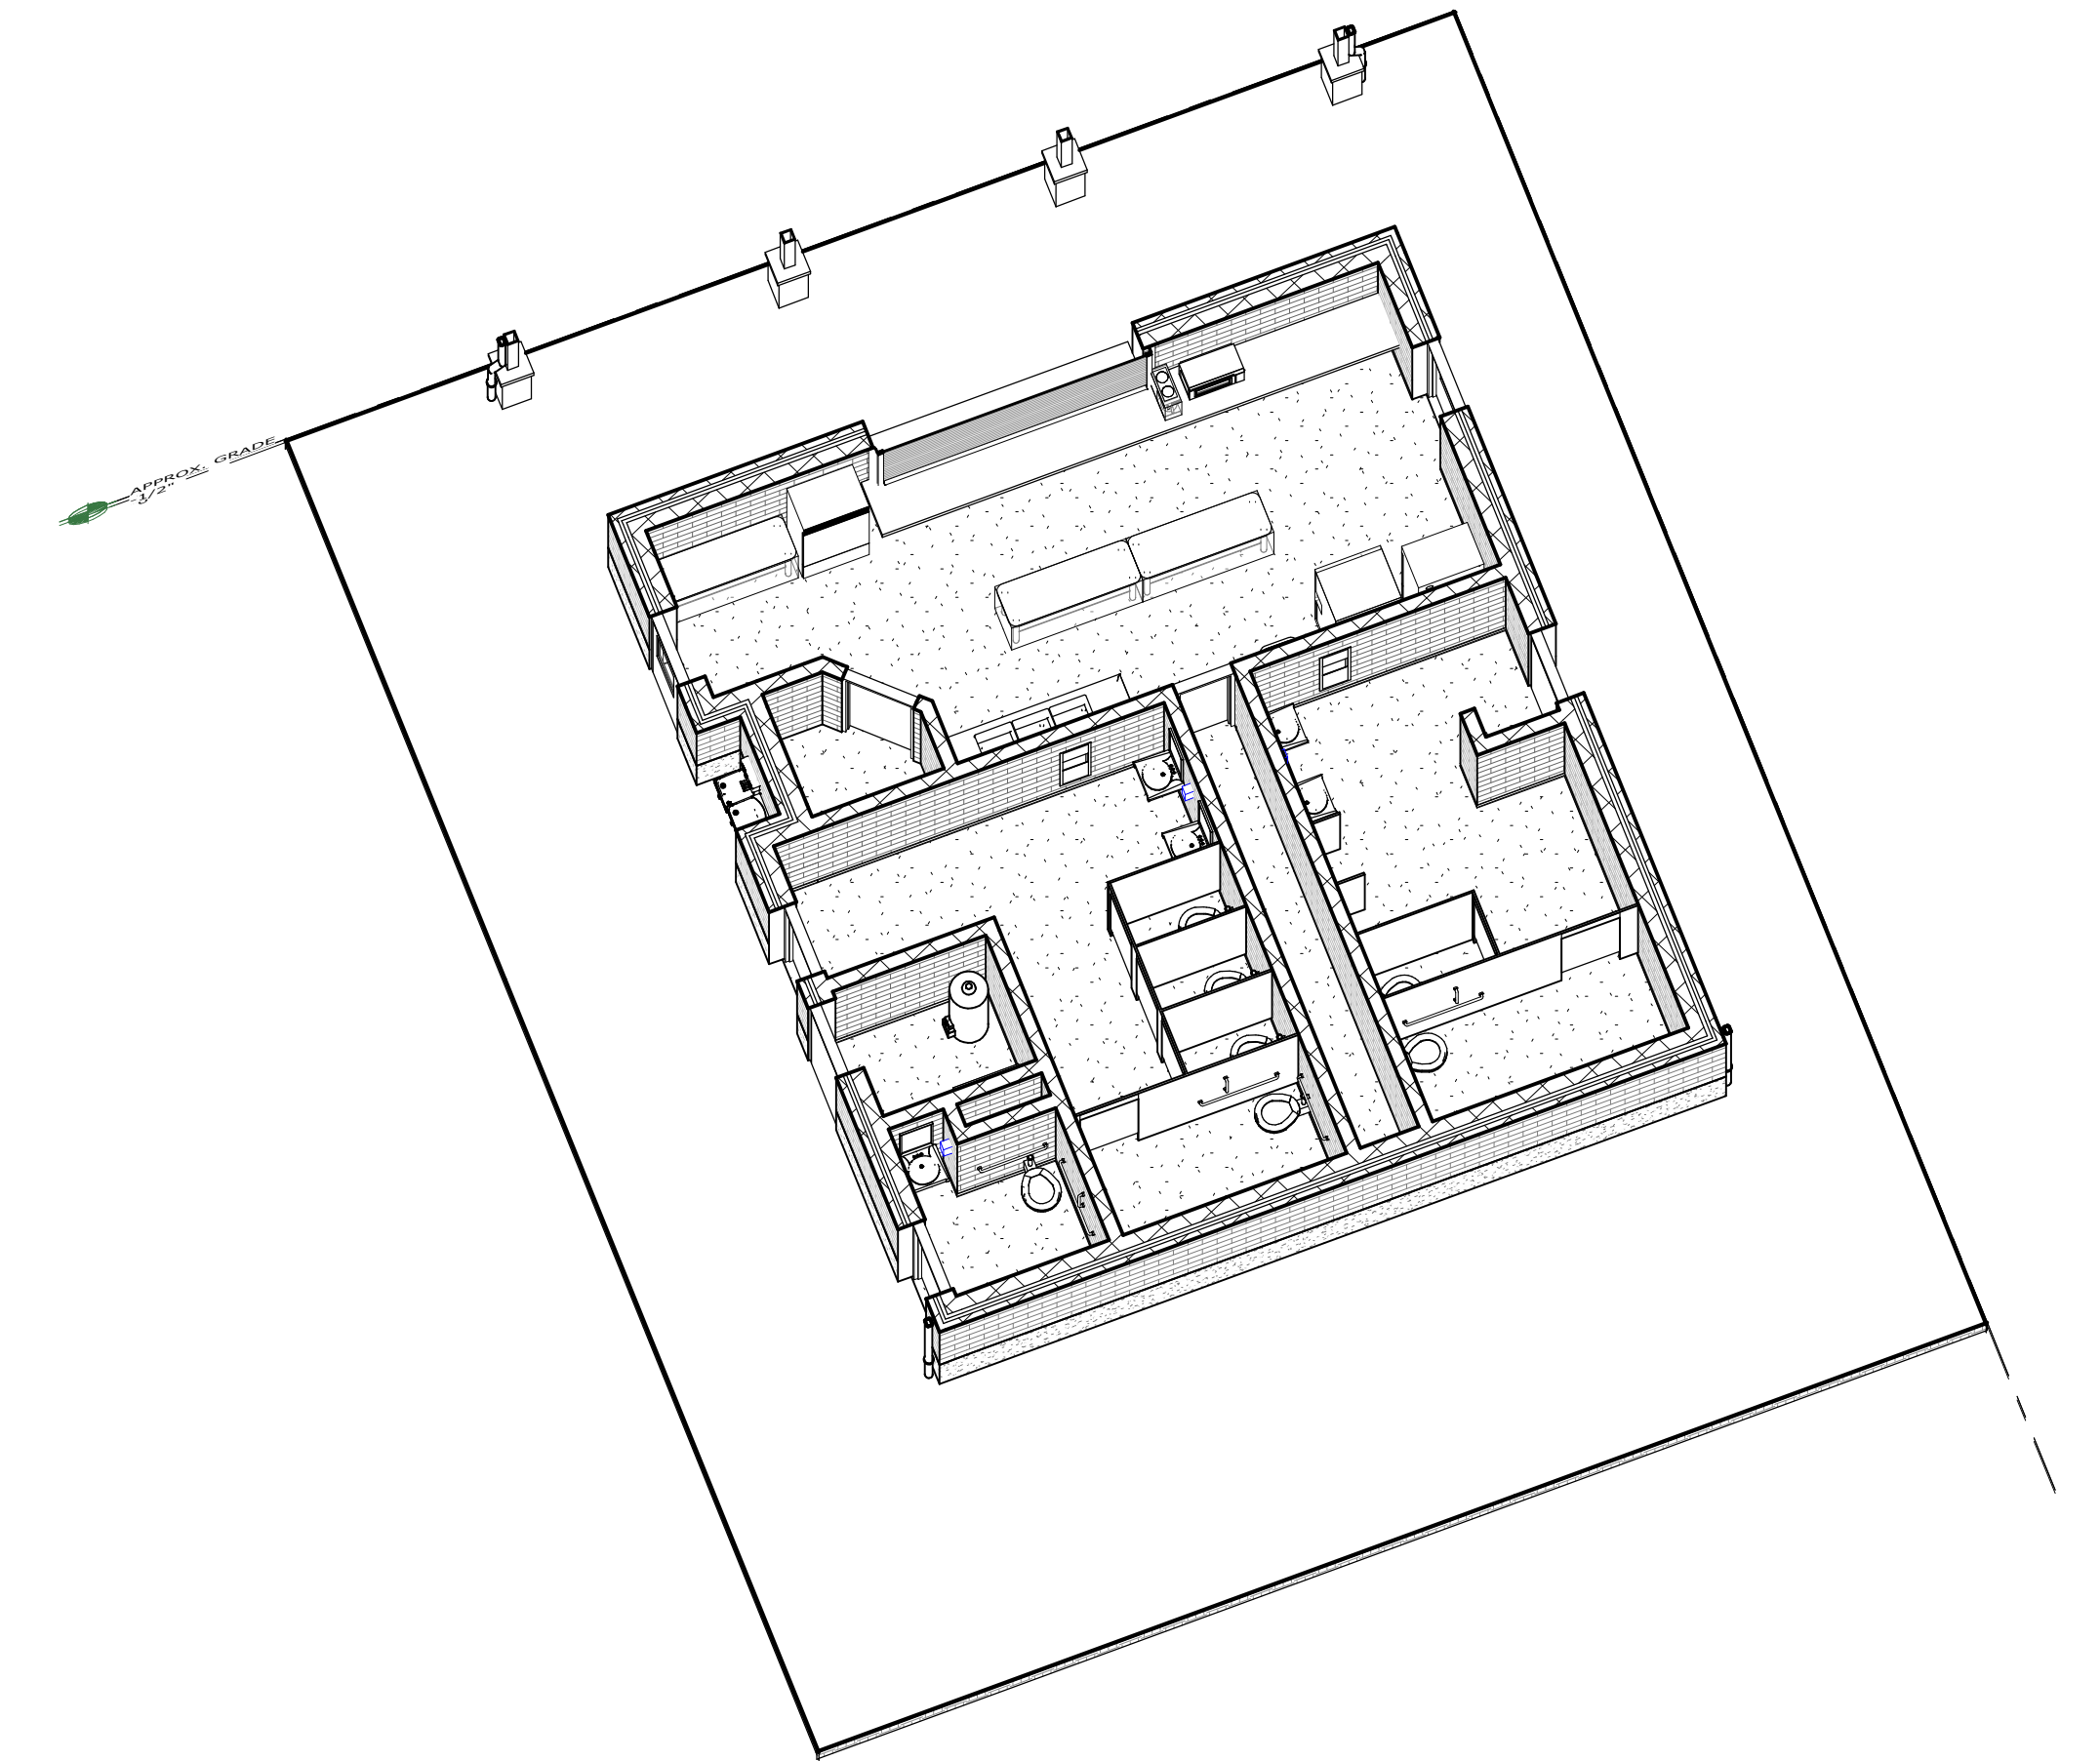


6 EAST CORNER AXON

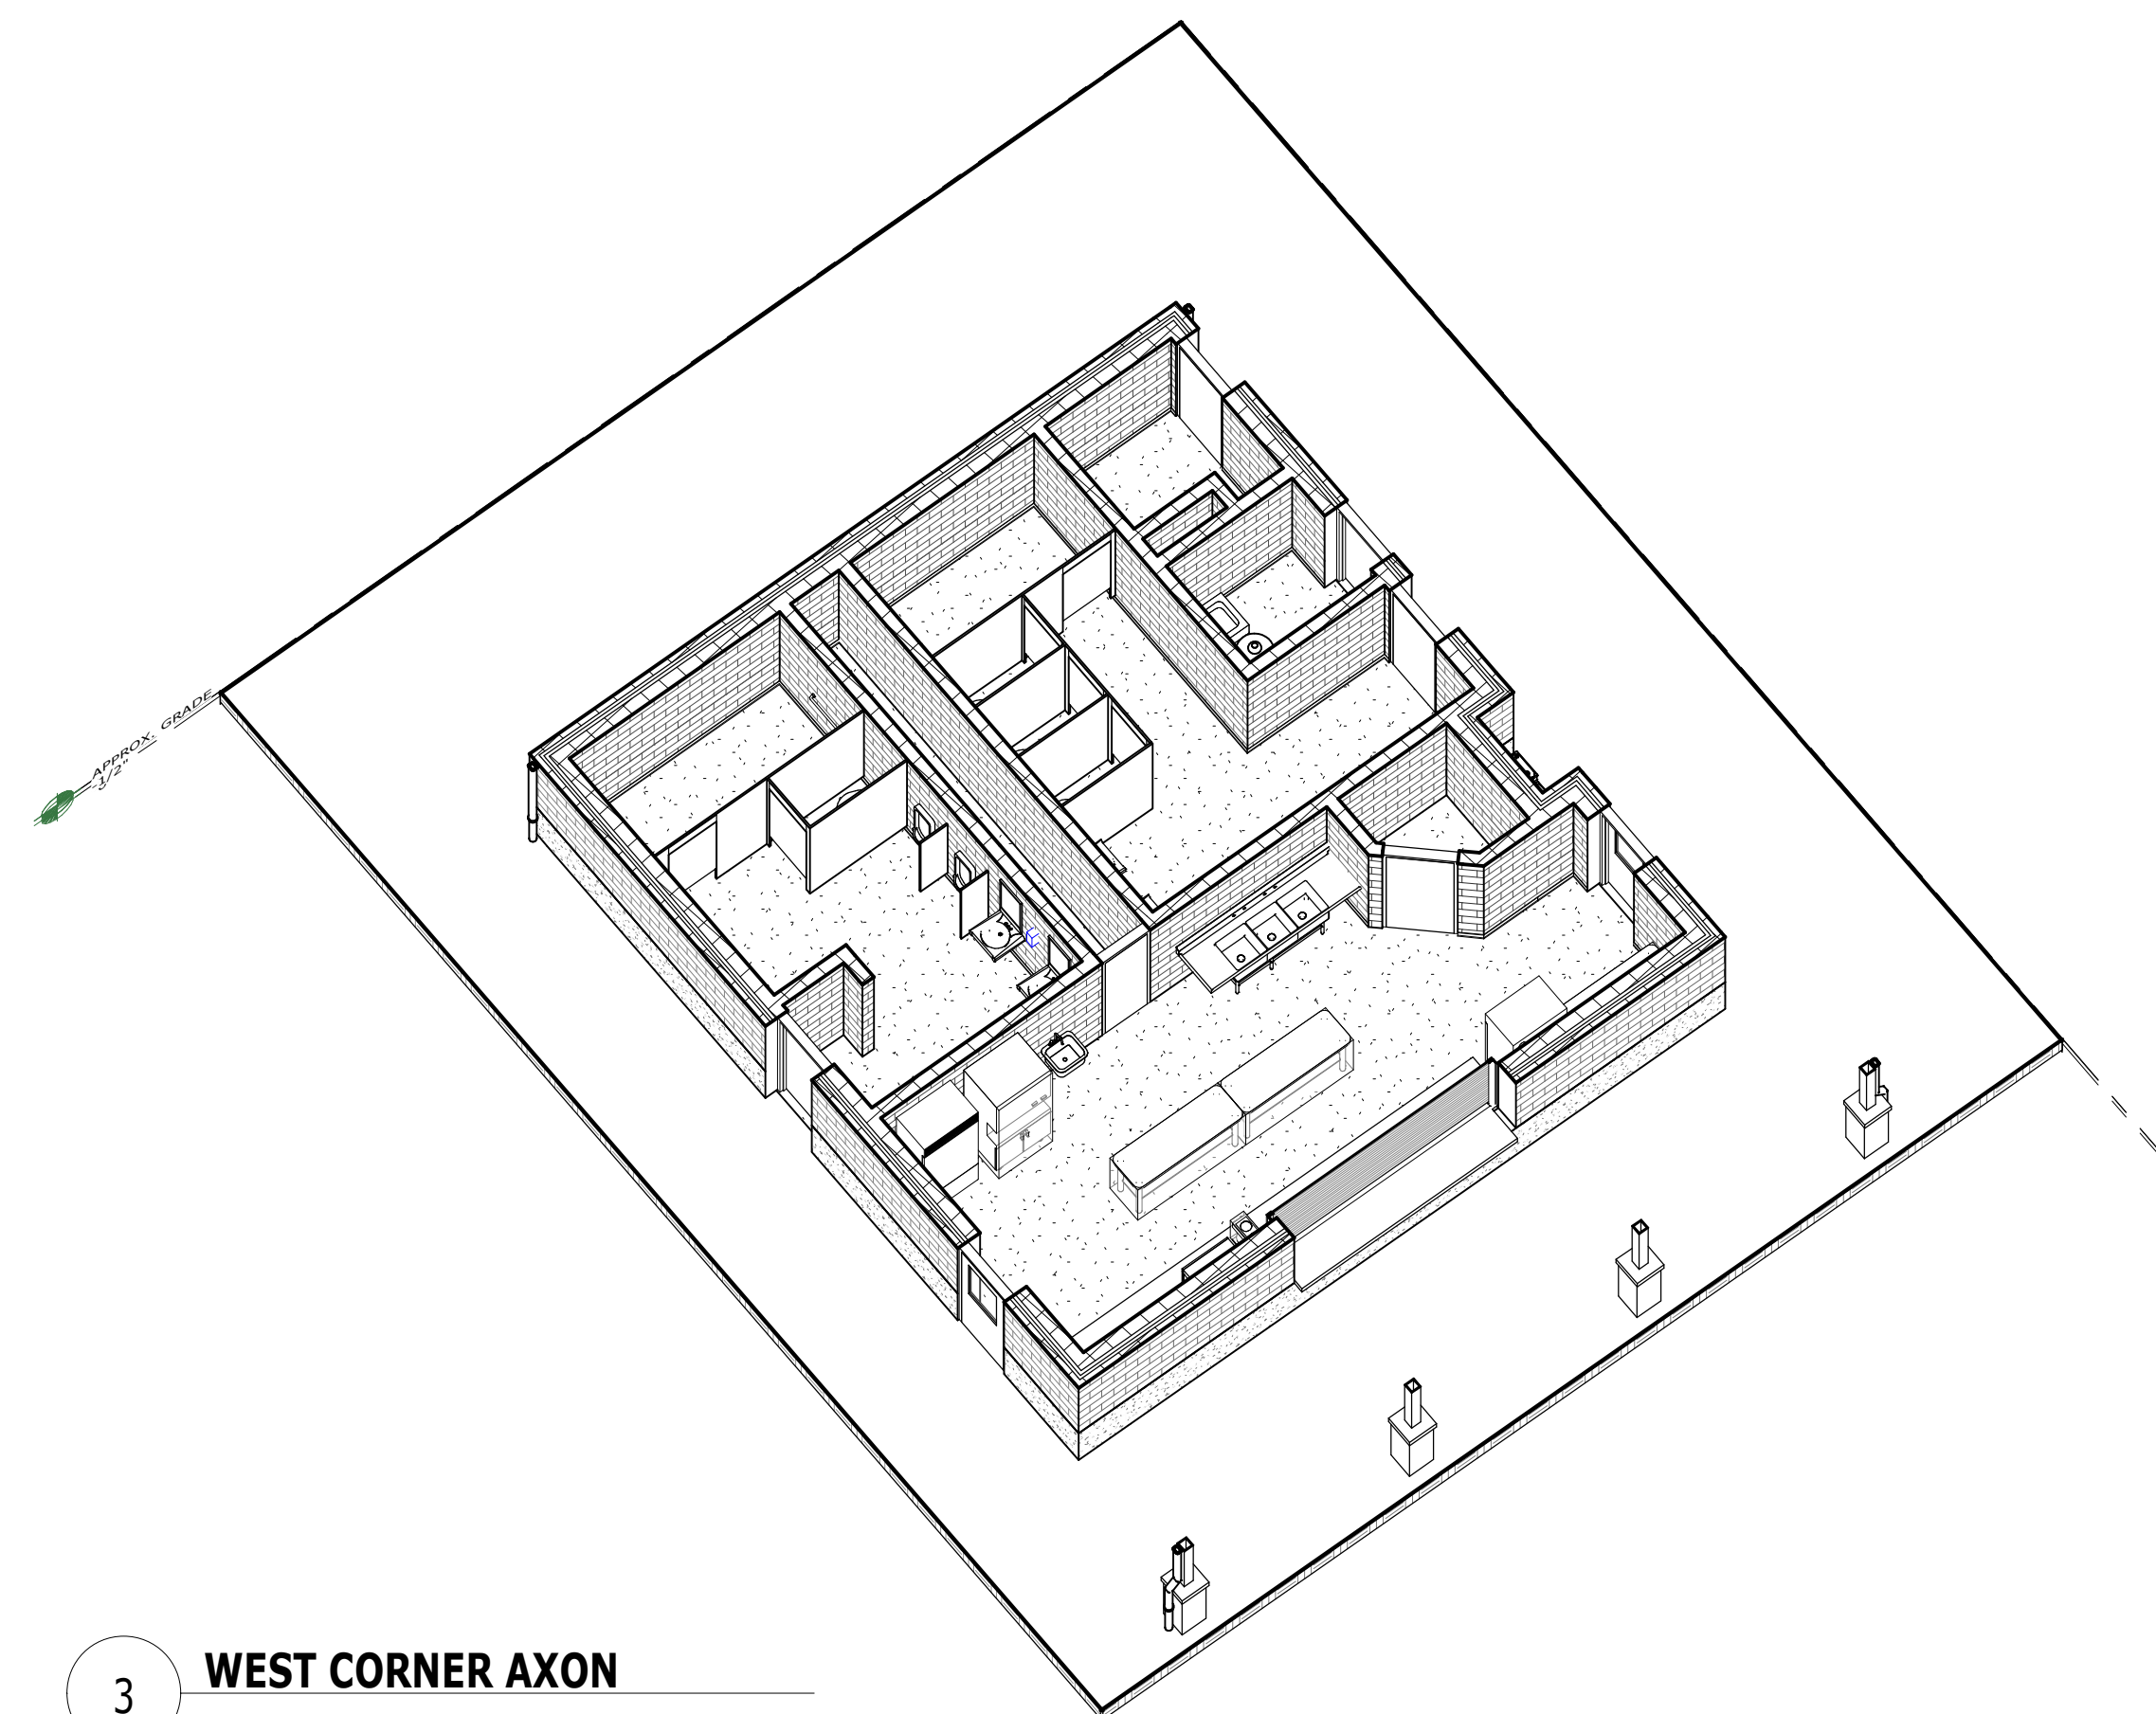


3 WEST CORNER AXON

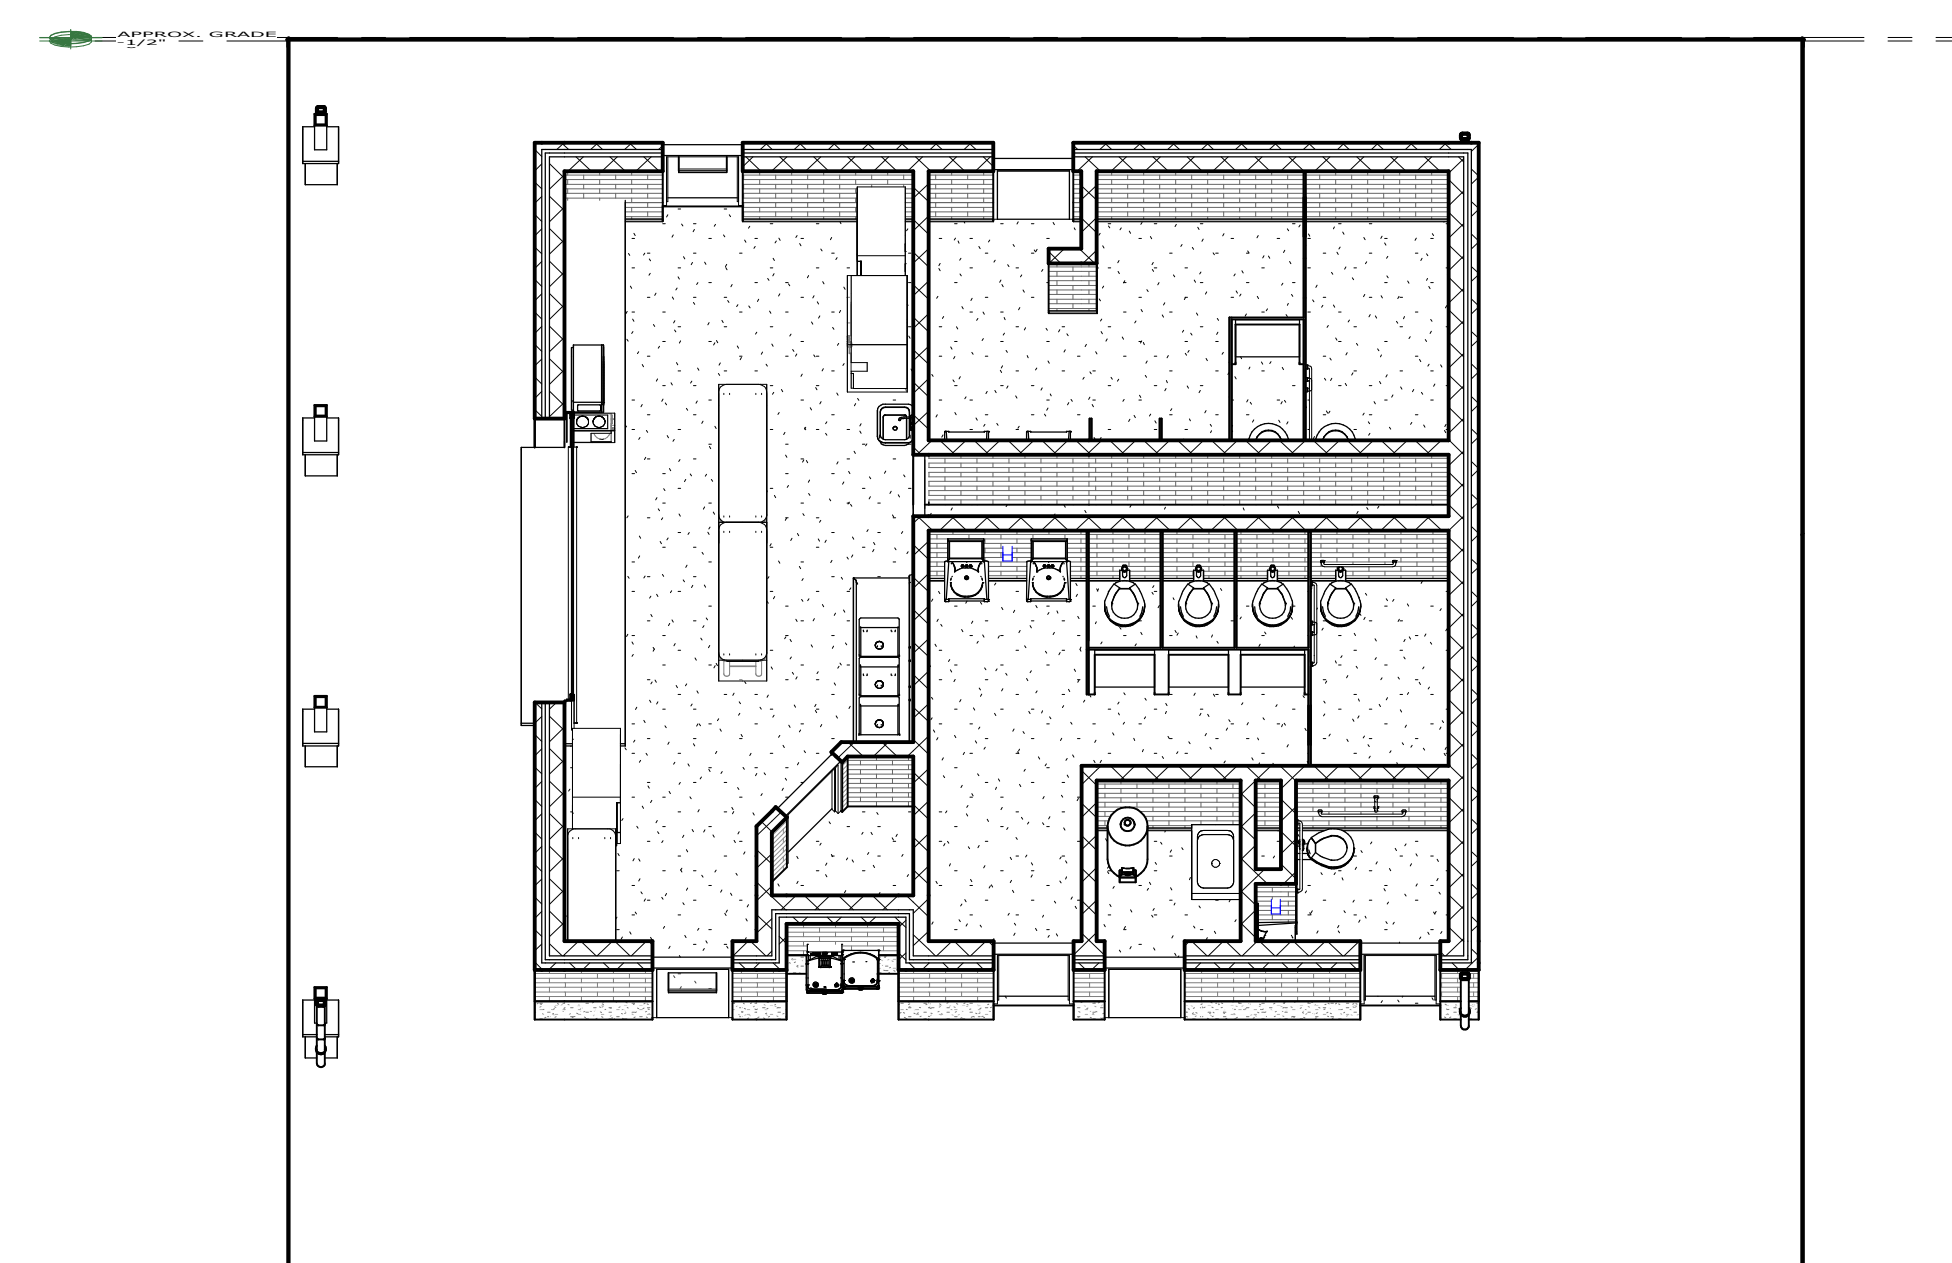


4 SOUTH-EAST AXON

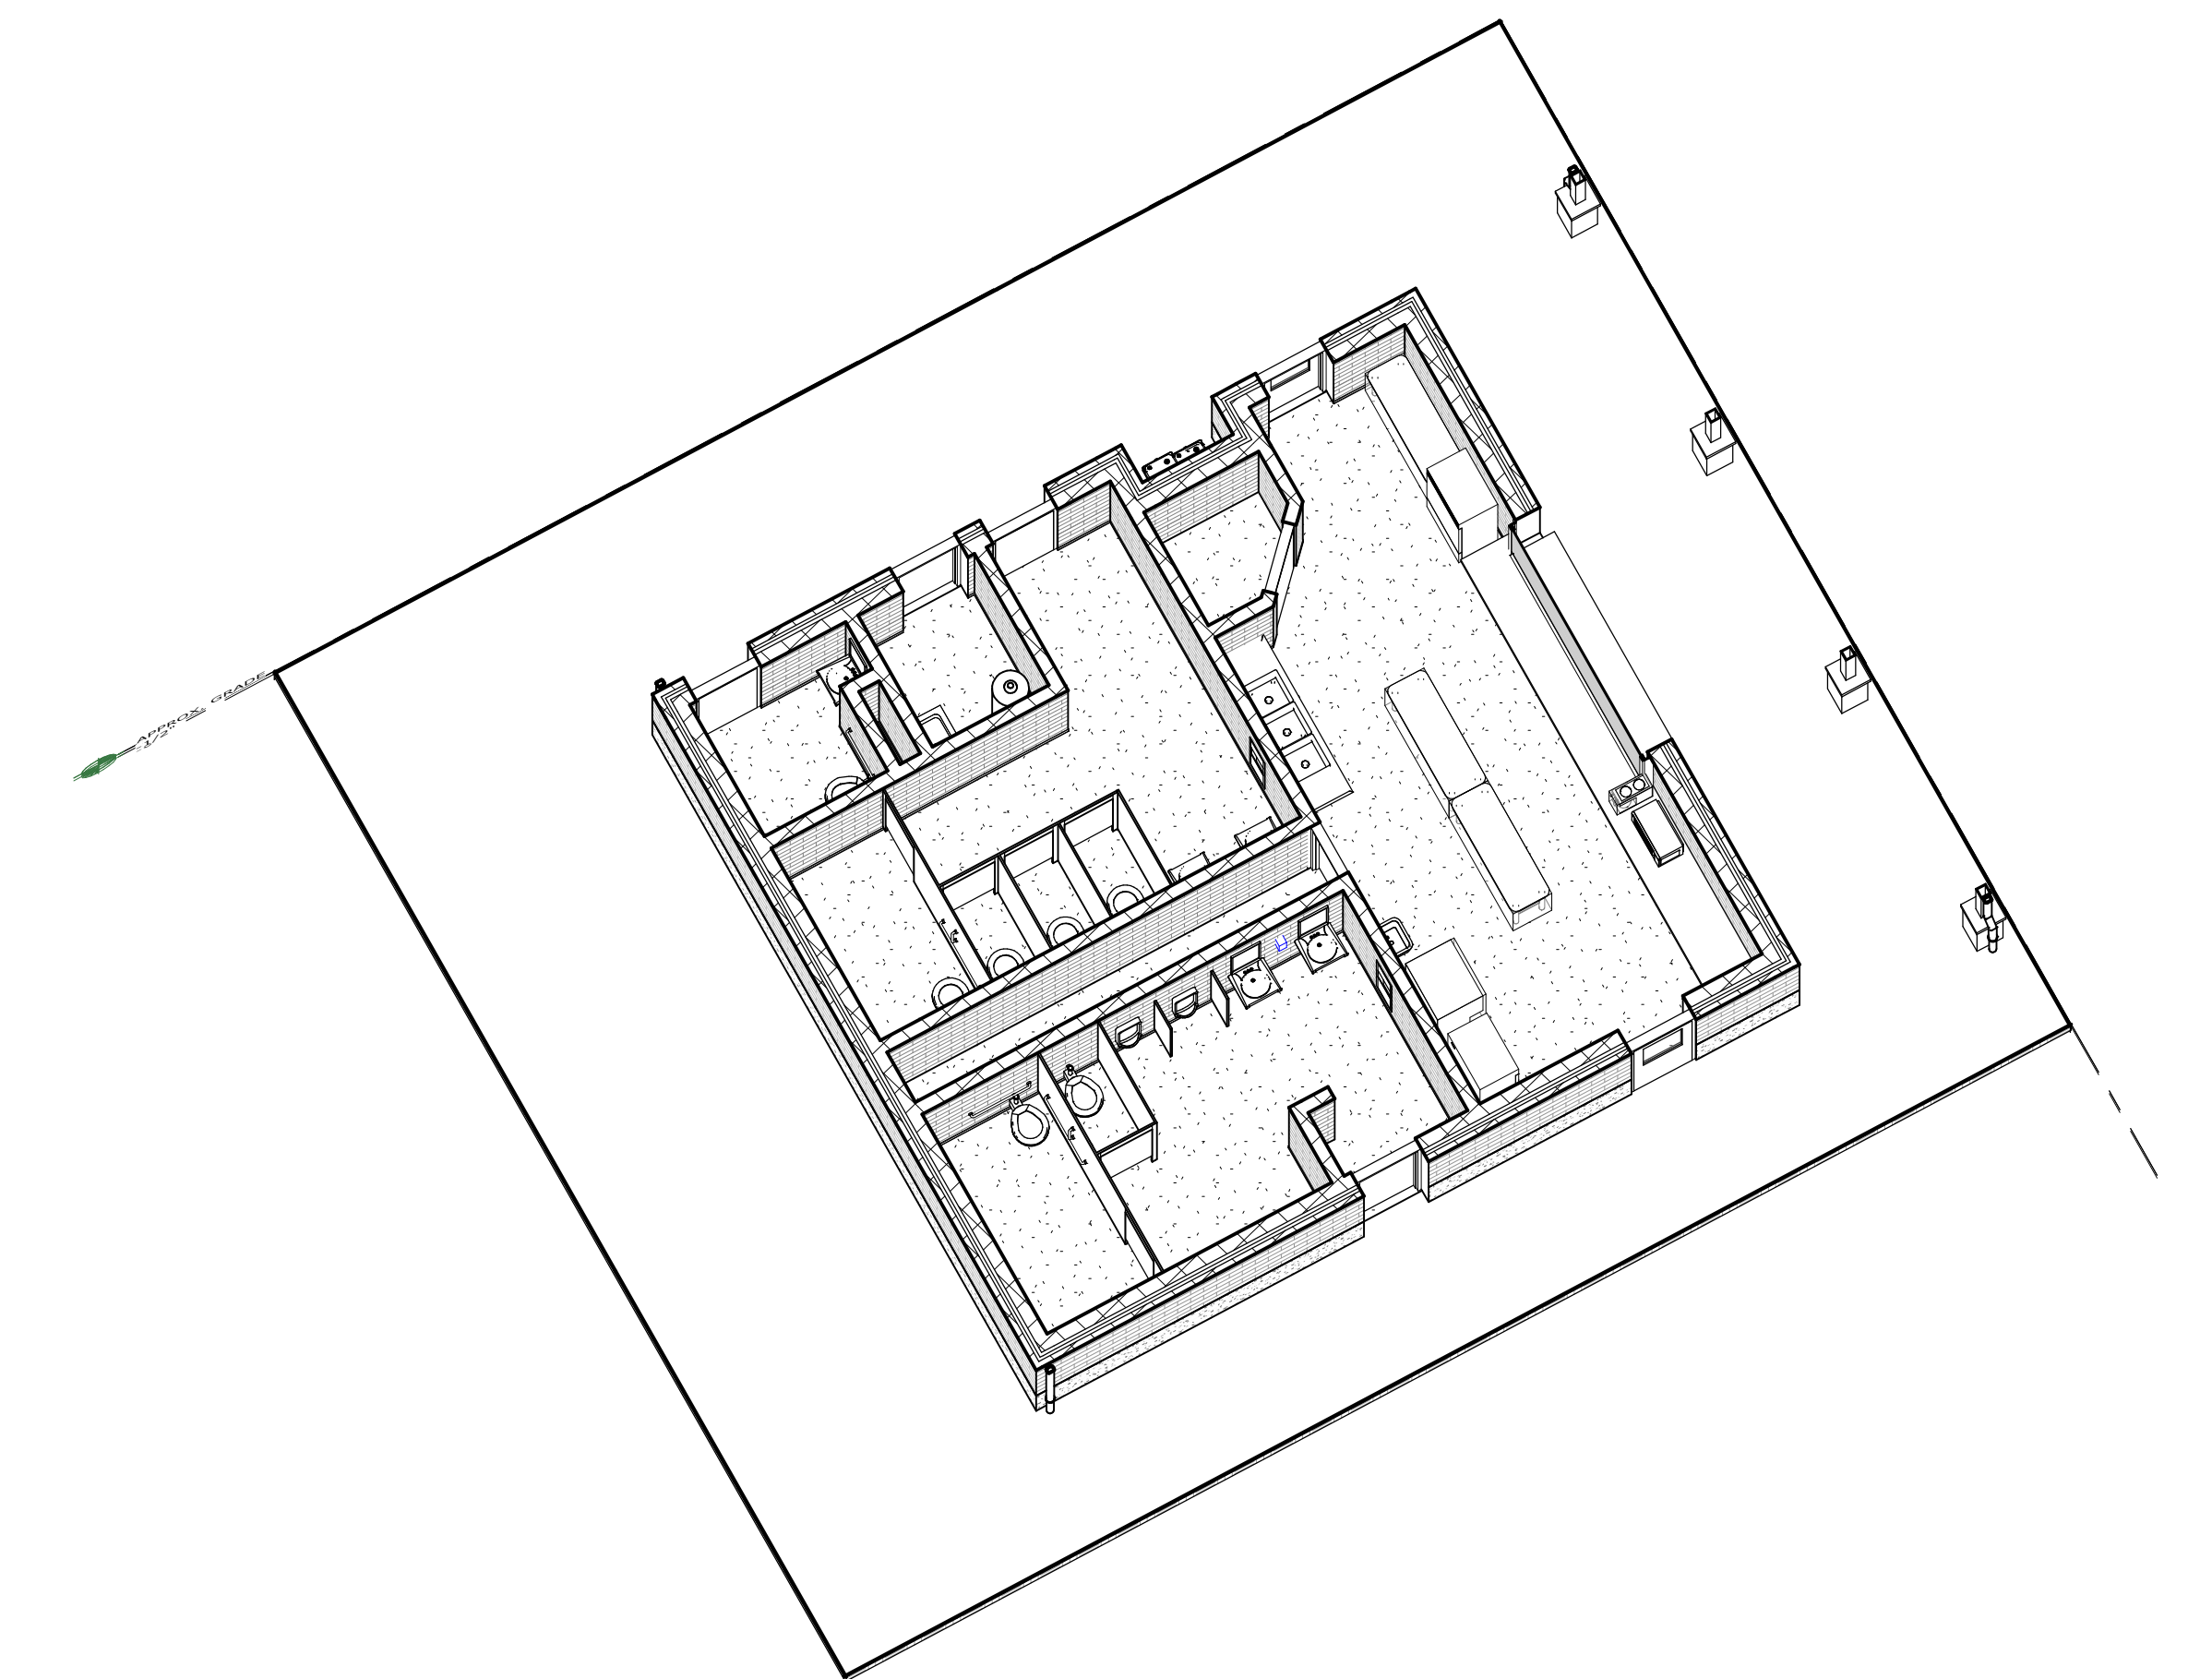


5 NORTH CORNER AXON

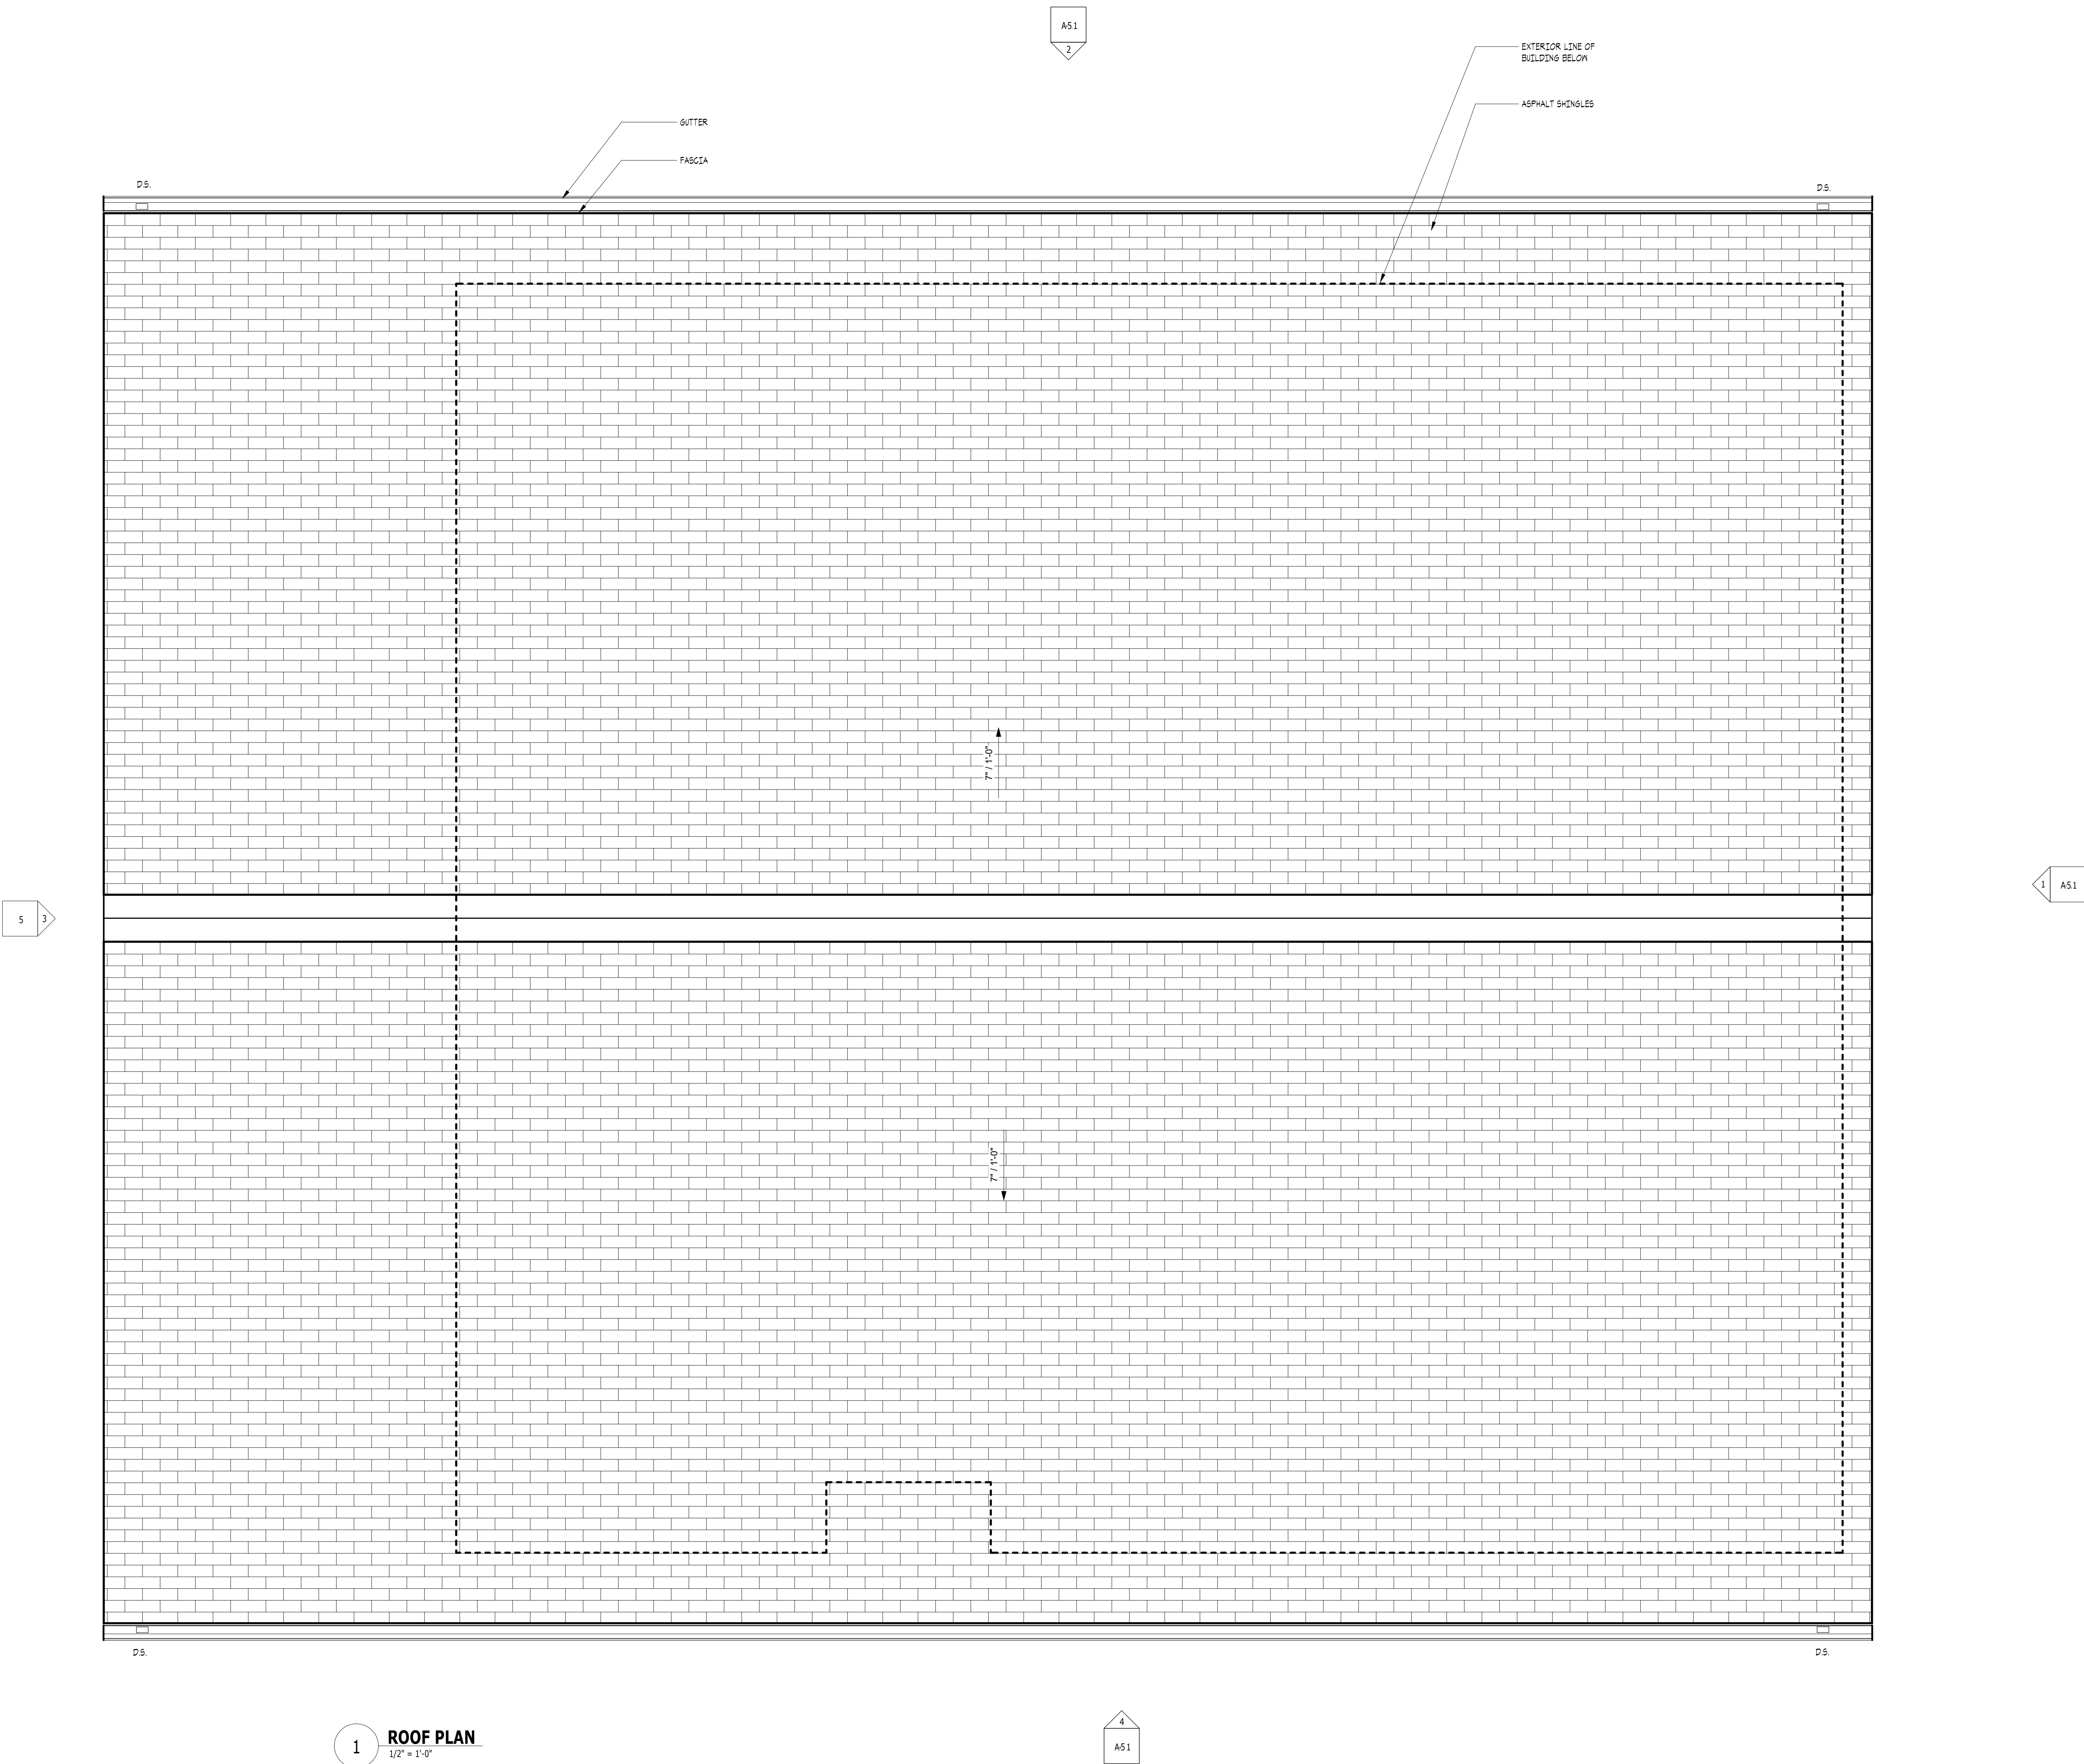

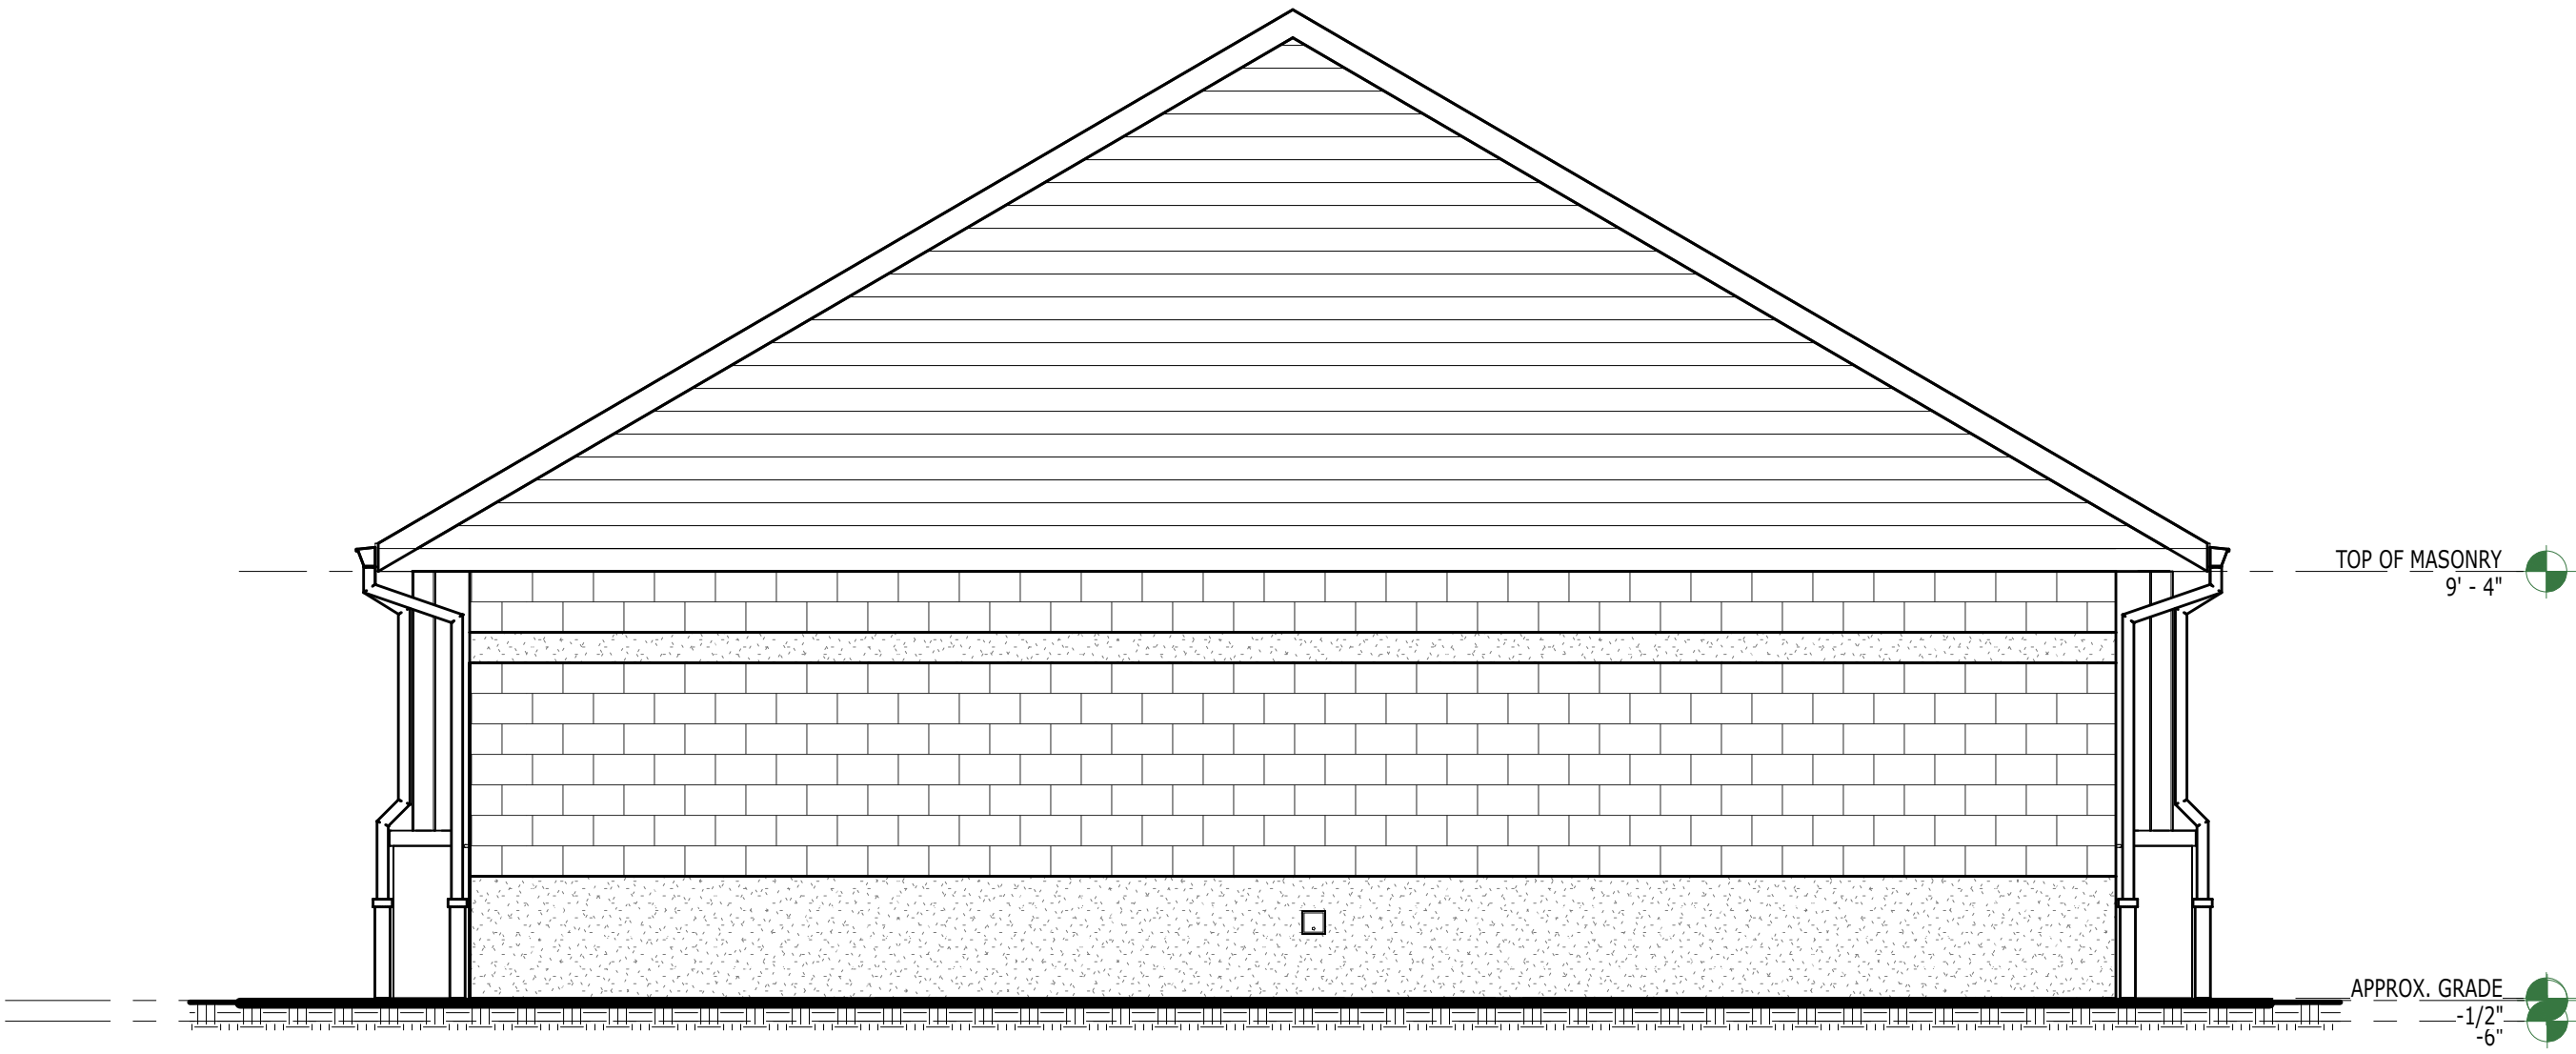


1 ELEVATION
1/4" = 1'-0"

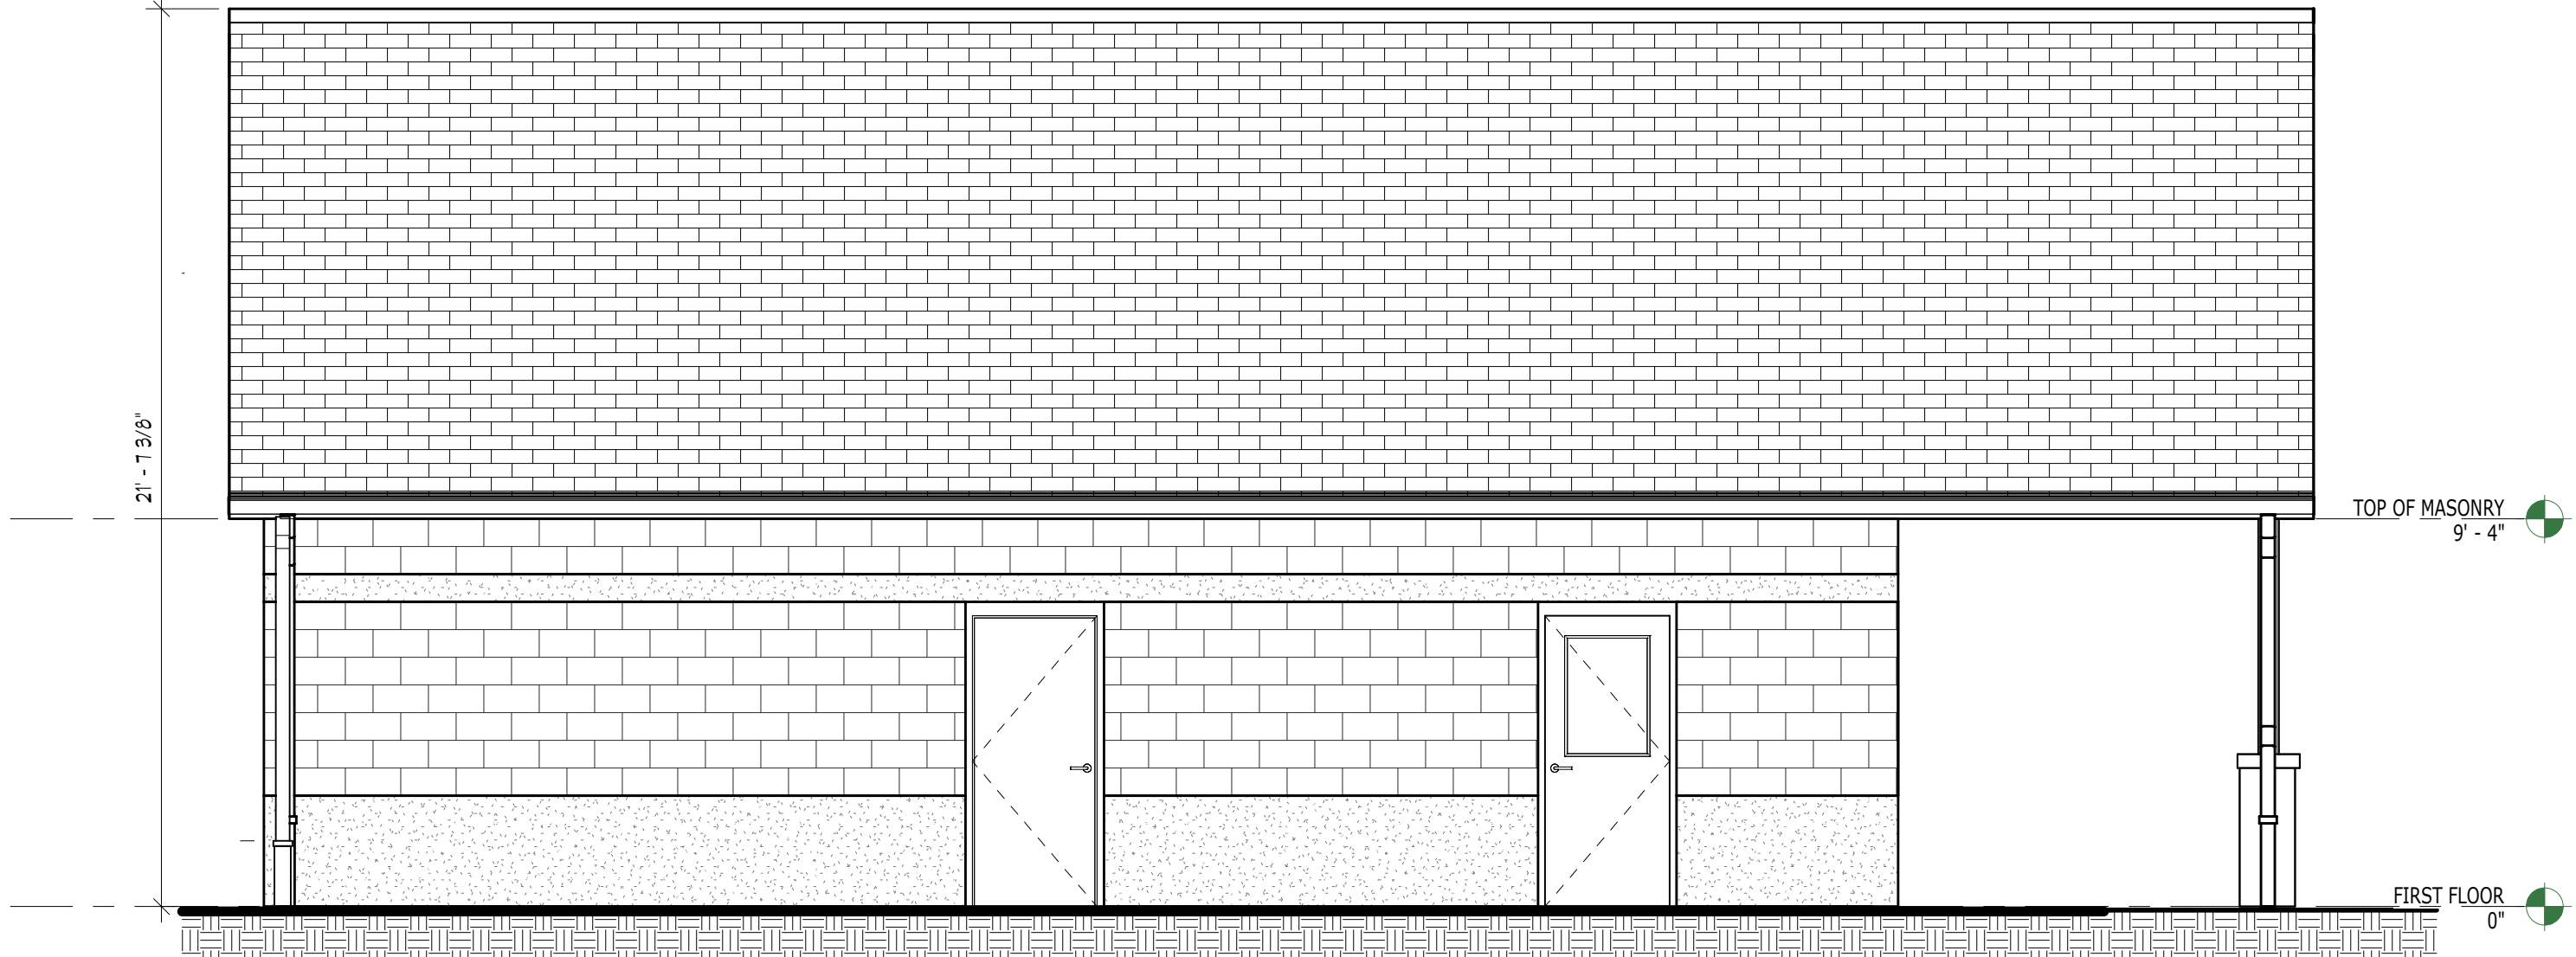

2 ELEVATION
1/4" = 1'-0"



3 ELEVATION
1/4" = 1'-0"

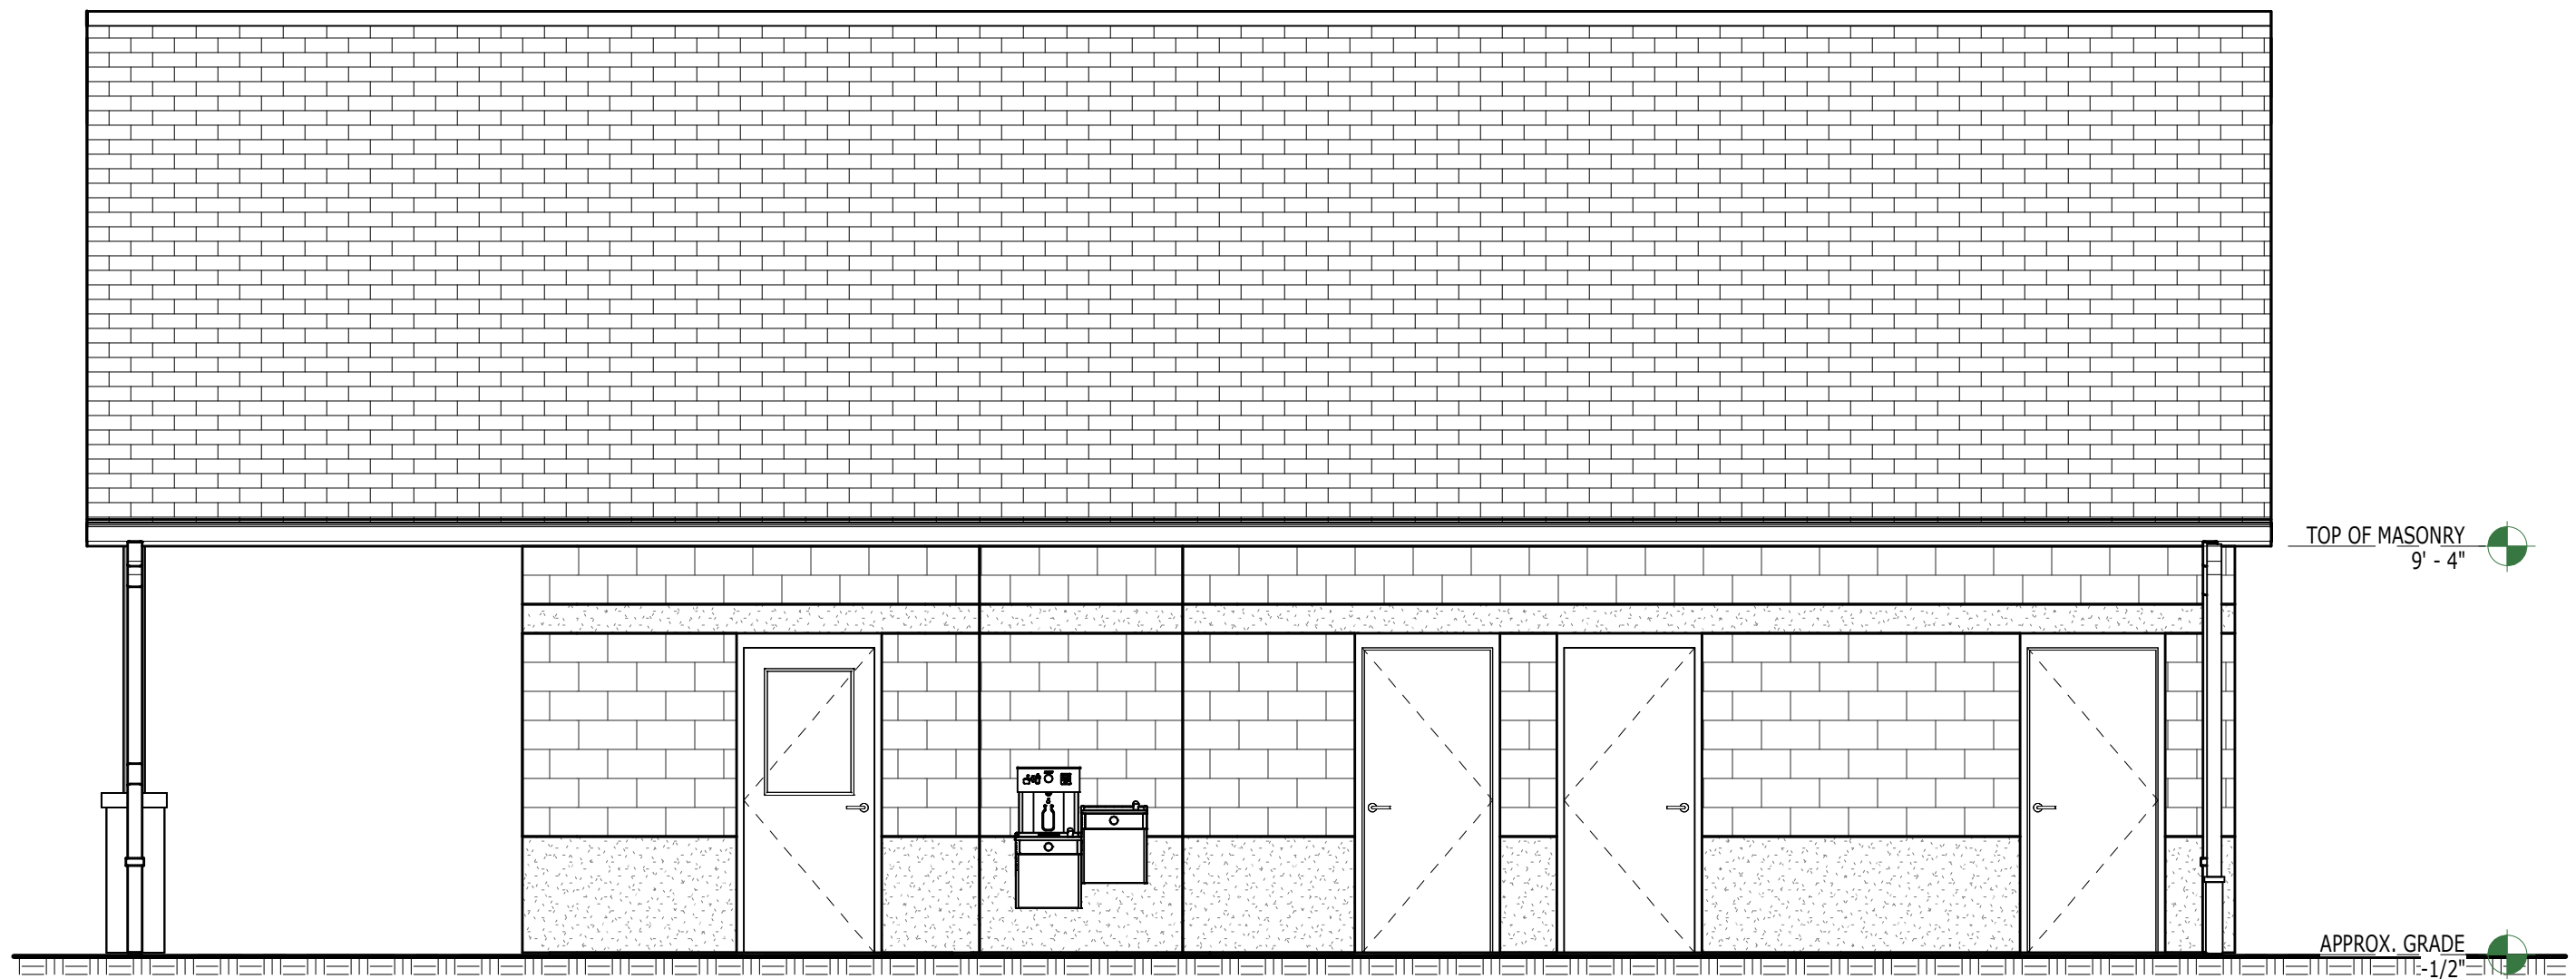

4 ELEVATION
1/4" = 1'-0"